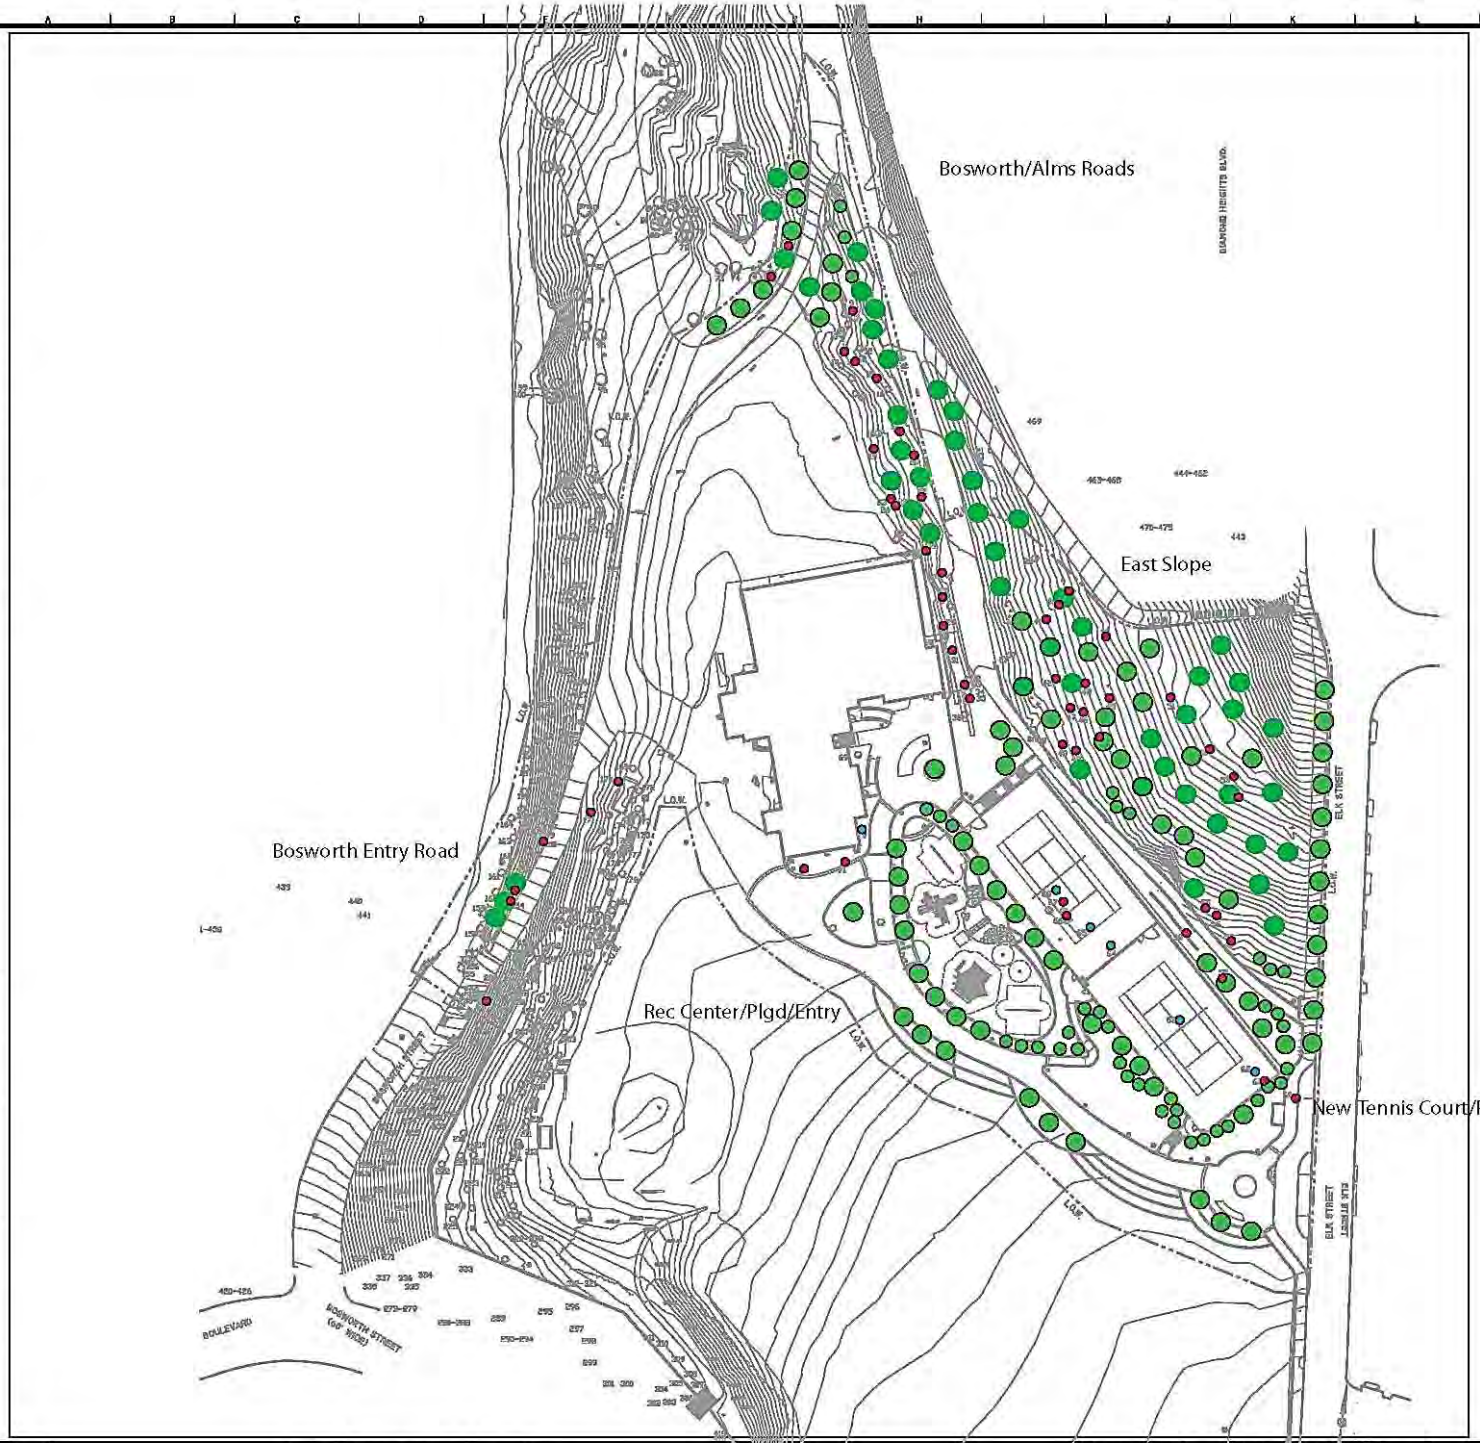

Tree Impacts and Arborist Assessment

- Construction Impact Removal (Total 6)
- Poor Suitability for Preservation (Total 52)*

* On October 1, 2012, two trees (# 41 & 42) slated for removal have been damaged by natural causes whereby their entire canopy snapped off and fell into the pathway above playground leaving only tall snags.

Note: Trees rated with poor suitability are in poor health and have significant defects in structure that cannot be addressed through pruning or other measures.

- Proposed New Trees (163)
- Existing Trees to Remain

#1-442 Tree Tag Number

30 0 30 60
1"=30'-0"

Updated 10.3.2012

NO.	DATE	DESCRIPTION	BY	APP.

TABLE OF REVISIONS
THIS DRAWING WAS LAST MODIFIED: 06/13/12 14:19, BY: abilse

REFERENCE INFORMATION & FILE NO. OF SURVEYS

INFRASTRUCTURE DIVISION
DEPARTMENT OF PUBLIC WORKS
CITY AND COUNTY OF SAN FRANCISCO

DESIGNED: KP/KO/JP DATE: 05/12
DRAWN: ES DATE: 05/12
CHECKED: DATE:

APPROVED
SECTION MANAGER: DATE:
DEPUTY DIVISION MANAGER DATE:
DIVISION MANAGER DATE:

SCALE: 1"=30'-0"
SHEET OF SHEETS OF

GLEN CANYON PARK IMPROVEMENTS

TREE PLANTING AND REMOVAL PLAN

CONTRACT NO. 3071V
DRAWING NO.
FILE NO.
REV. NO.